APPROVED
05/11/2020

Front Elevation

Right Elevation

Rear Elevation

Left Elevation

QuikTrip.

4705 South 129th East Ave.
Tulsa, OK 74134-7008
P.O. Box 3475
Tulsa, OK 74101-3475
(918) 615-7700

Store #		Address:	City, State:
613	Custom G3S w/ Sonoma Stone & 24SF Signage	Olive & Greaser	Creve Coeur, MO

Serial #	Scale:	Issue Date:	Drawn By:	Rev/Notes:
06-0613-G3S	1/16"=1'-0"	05.11.20	JK	

COPYRIGHT © 2011 QUIKTRIP CORPORATION DESIGN PATENTS
QUIKTRIP PLANS ARE THE EXCLUSIVE PROPERTY OF QUIKTRIP CORPORATION, TULSA, OKLAHOMA. THESE PLANS ARE PROTECTED IN THEIR ENTIRETY BY DOMESTIC AND INTERNATIONAL COPYRIGHT AND PATENT STATUTES. ANY UNAUTHORIZED USE, REPRODUCTION, PUBLICATION, DISTRIBUTION OR SALE IN WHOLE OR IN PART, IS STRICTLY FORBIDDEN.

#	FINISH	MANUFACTURER	SPECIFICATION
1	BRONZESTONE	INTERSTATE BRICK	ATLAS STRUCTURAL BRICK
2	MIDNIGHT	INTERSTATE BRICK	ATLAS STRUCTURAL BRICK
3	BRUSHED ALUMINUM	REYNOBOND	FASCIA
4	QT RED	SHERWIN - WILLIAMS	STANDING SEAM AWNING
5	RED POLYCARBONATE	ALLEN INDUSTRIES	ILLUMINATED BAND
6	QT BROWN	SHERWIN - WILLIAMS	METAL/PAINT
7	BLACK	ALL COURT FABRICS	POLYPRO 95 MESH
8	CUSTOM 24SF SIGN	ALLEN INDUSTRIES	SIGNAGE
9	SONOMA	GLEN GERY	STACKED STONE
10	IDB-20	ALLEN INDUSTRIES	ILLUMINATED SIGNAGE

QuikTrip

Store 613 Creve Coeur, MO

06-0613-PE01 Date: 05.11.20 By:JK

QuikTrip

Store 613 Creve Coeur, MO

06-0613-PE08 Date: 05.11.20 By:JK

QuikTrip

Store 613 Creve Coeur, MO

06-0613-PE09 Date: 05.11.20 By:JK

QuikTrip

Store 613 Creve Coeur, MO

06-0613-P10 Date: 005.11.20 By:JK

QuikTrip

Store 613 Creve Coeur, MO

06-0613-SP01 Date: 05.11.20 By:JK

QuikTrip

Store 613 Creve Coeur, MO

06-0613-WALL

Date: 05.11.20 By:JK

APPROVED
05/11/2020

QuikTrip.

4705 S. 129th E. Ave. – Tulsa, OK 74134-7008
P.O. Box 3475 – Tulsa, OK 74101-3475
p:918.615.7700

Custom Horizontal Monument Sign

MH-E2PQ-31-CS

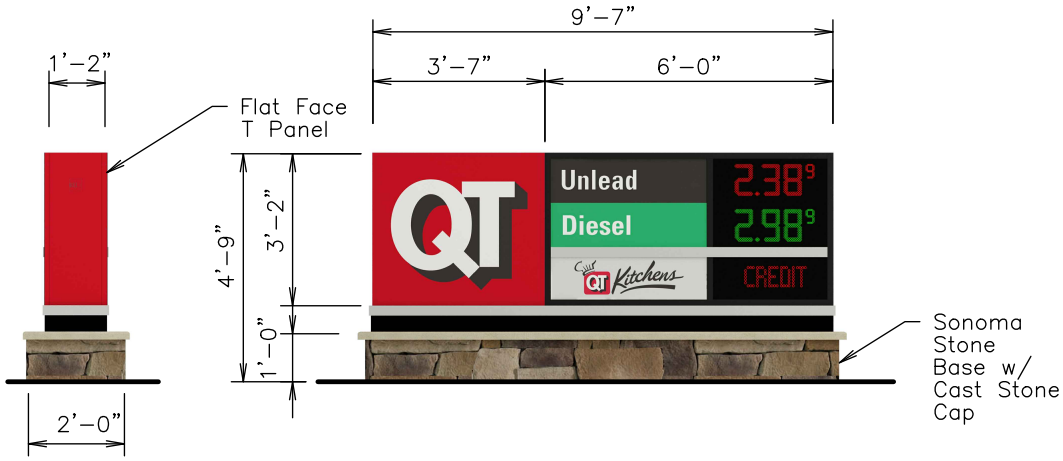

NOTES	
DRAWN BY	
ISSUE DATE	05.11.20

SQUARE FOOTAGE	
TYPEFACE	
INSIDE CAN	
ENTIRE SIGN	30.35

SPECIFICATIONS: LED PRICER PANELS BY SKYLINE PRODUCTS, INC.

Color Specifications

All Paint Finishes to be Akzo Nobel

- Opaque Silver
- Translucent White
- Black - Low Gloss
- Matte White (Interior of Sign)
- Match 3M Cardinal Red #3632-53
- Match PMS 349C

SCALE:	1/4" = 1'-0"
SERIAL NUMBER:	MH-E2PQ-31-CS
STORE NUMBER:	613

Front Elevation

APPROVED
05/11/2020

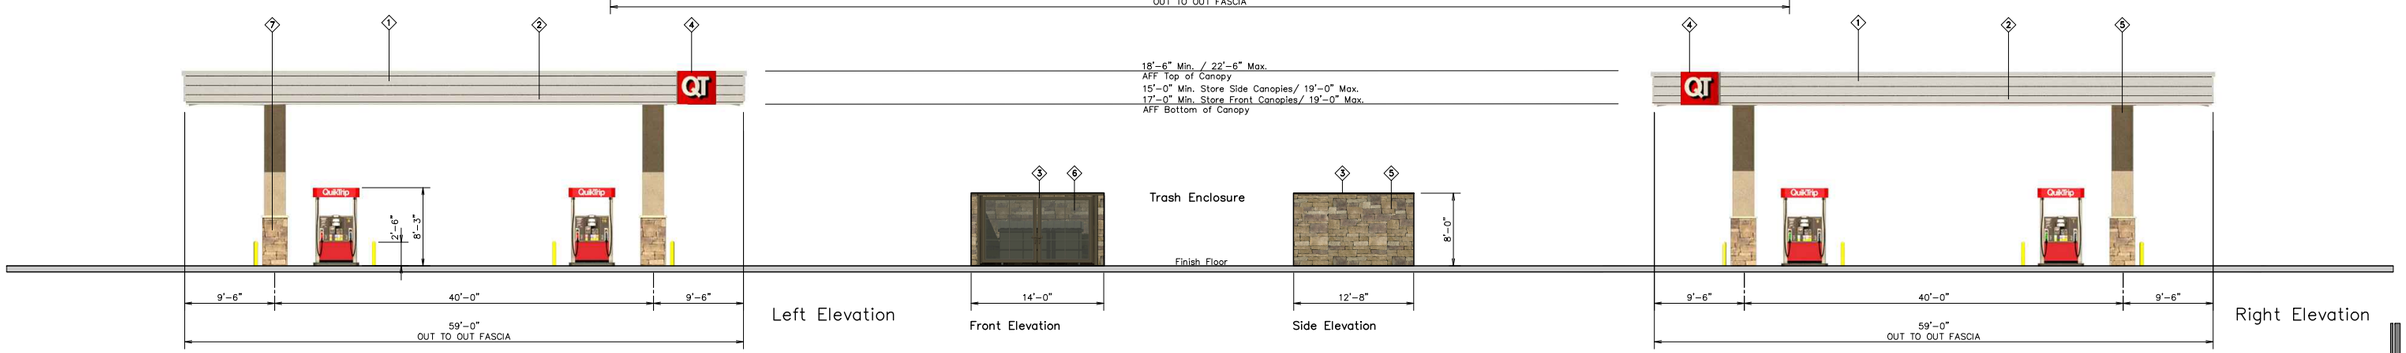

Left Elevation

Front Elevation

Side Elevation

Right Elevation

QuikTrip.

4705 South 129th East Ave.
Tulsa, OK 74134-7008
P.O. Box 3475
Tulsa, OK 74101-3475
(918) 615-7700

Store #	Custom Canopy w/ No Red Band	Address:	City, State:
613		Olive & Greaser	Creve Coeur, MO

Serial #	Scale:	Issue Date:	Drawn By:	Rev/Notes:
06-0613-G3S	1/16"=1'-0"	05.11.20	JK	

COPYRIGHT © 2011 QUIKTRIP CORPORATION DESIGN PATENTS
QUIKTRIP PLANS ARE THE EXCLUSIVE PROPERTY OF QUIKTRIP CORPORATION, TULSA, OKLAHOMA. THESE PLANS ARE PROTECTED IN THEIR ENTIRETY BY DOMESTIC AND INTERNATIONAL COPYRIGHT AND PATENT STATUTES. ANY UNAUTHORIZED USE, REPRODUCTION, PUBLICATION, DISTRIBUTION OR SALE IN WHOLE OR IN PART, IS STRICTLY FORBIDDEN.

#	FINISH	MANUFACTURER	SPECIFICATION
1	HLZ-ALUMINUM	ALPOLIC	CANOPY
2	RED POLYCARBONATE	ALLEN INDUSTRIES	ILLUMINATED BAND
3	QT BROWN	SHERWIN - WILLIAMS	METAL/PAINT
4	IDC-14	ALLEN INDUSTRIES	ILLUMINATED SIGNAGE
5	BRONZESTONE	INTERSTATE BRICK	ATLAS STRUCTURAL BRICK
6	BLACK	ALL COURT FABRICS	POLYPRO 95 MESH
7	MIDNIGHT	INTERSTATE BRICK	ATLAS STRUCTURAL BRICK

APPROVED
05/11/2020

QuikTrip.

4705 S. 129th E. Ave. – Tulsa, OK 74134-7008
P.O. Box 3475 – Tulsa, OK 74101-3475
p:918.615.7700

Custom Horizontal Monument Sign

MH-E2PQ-31-CS

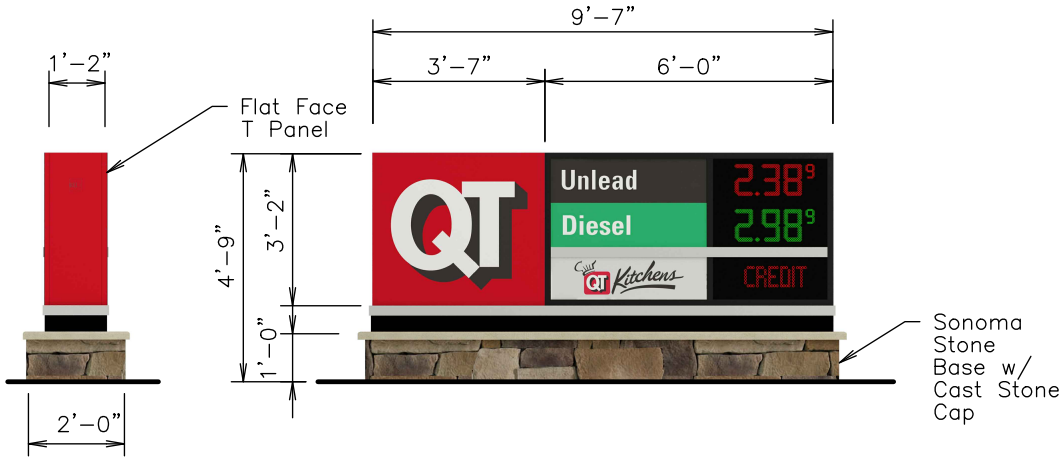

NOTES	
DRAWN BY	
ISSUE DATE	05.11.20

SQUARE FOOTAGE	
TYPEFACE	
INSIDE CAN	
ENTIRE SIGN	30.35

SPECIFICATIONS: LED PRICER PANELS BY SKYLINE PRODUCTS, INC.

Color Specifications

All Paint Finishes to be Akzo Nobel

- Opaque Silver
- Translucent White
- Black - Low Gloss
- Matte White (Interior of Sign)
- Match 3M Cardinal Red #3632-53
- Match PMS 349C

SCALE:	1/4" = 1'-0"
SERIAL NUMBER:	MH-E2PQ-31-CS
STORE NUMBER:	613

QuikTrip.

Store 613 Creve Coeur, MO

06-0613-PE02 Date: 05.11.20 By:JK